I-55 at IL 59
Access Project

I-55 FROM I-80 TO US 52 PROPOSED IMPROVEMENTS

Illinois Department of Transportation
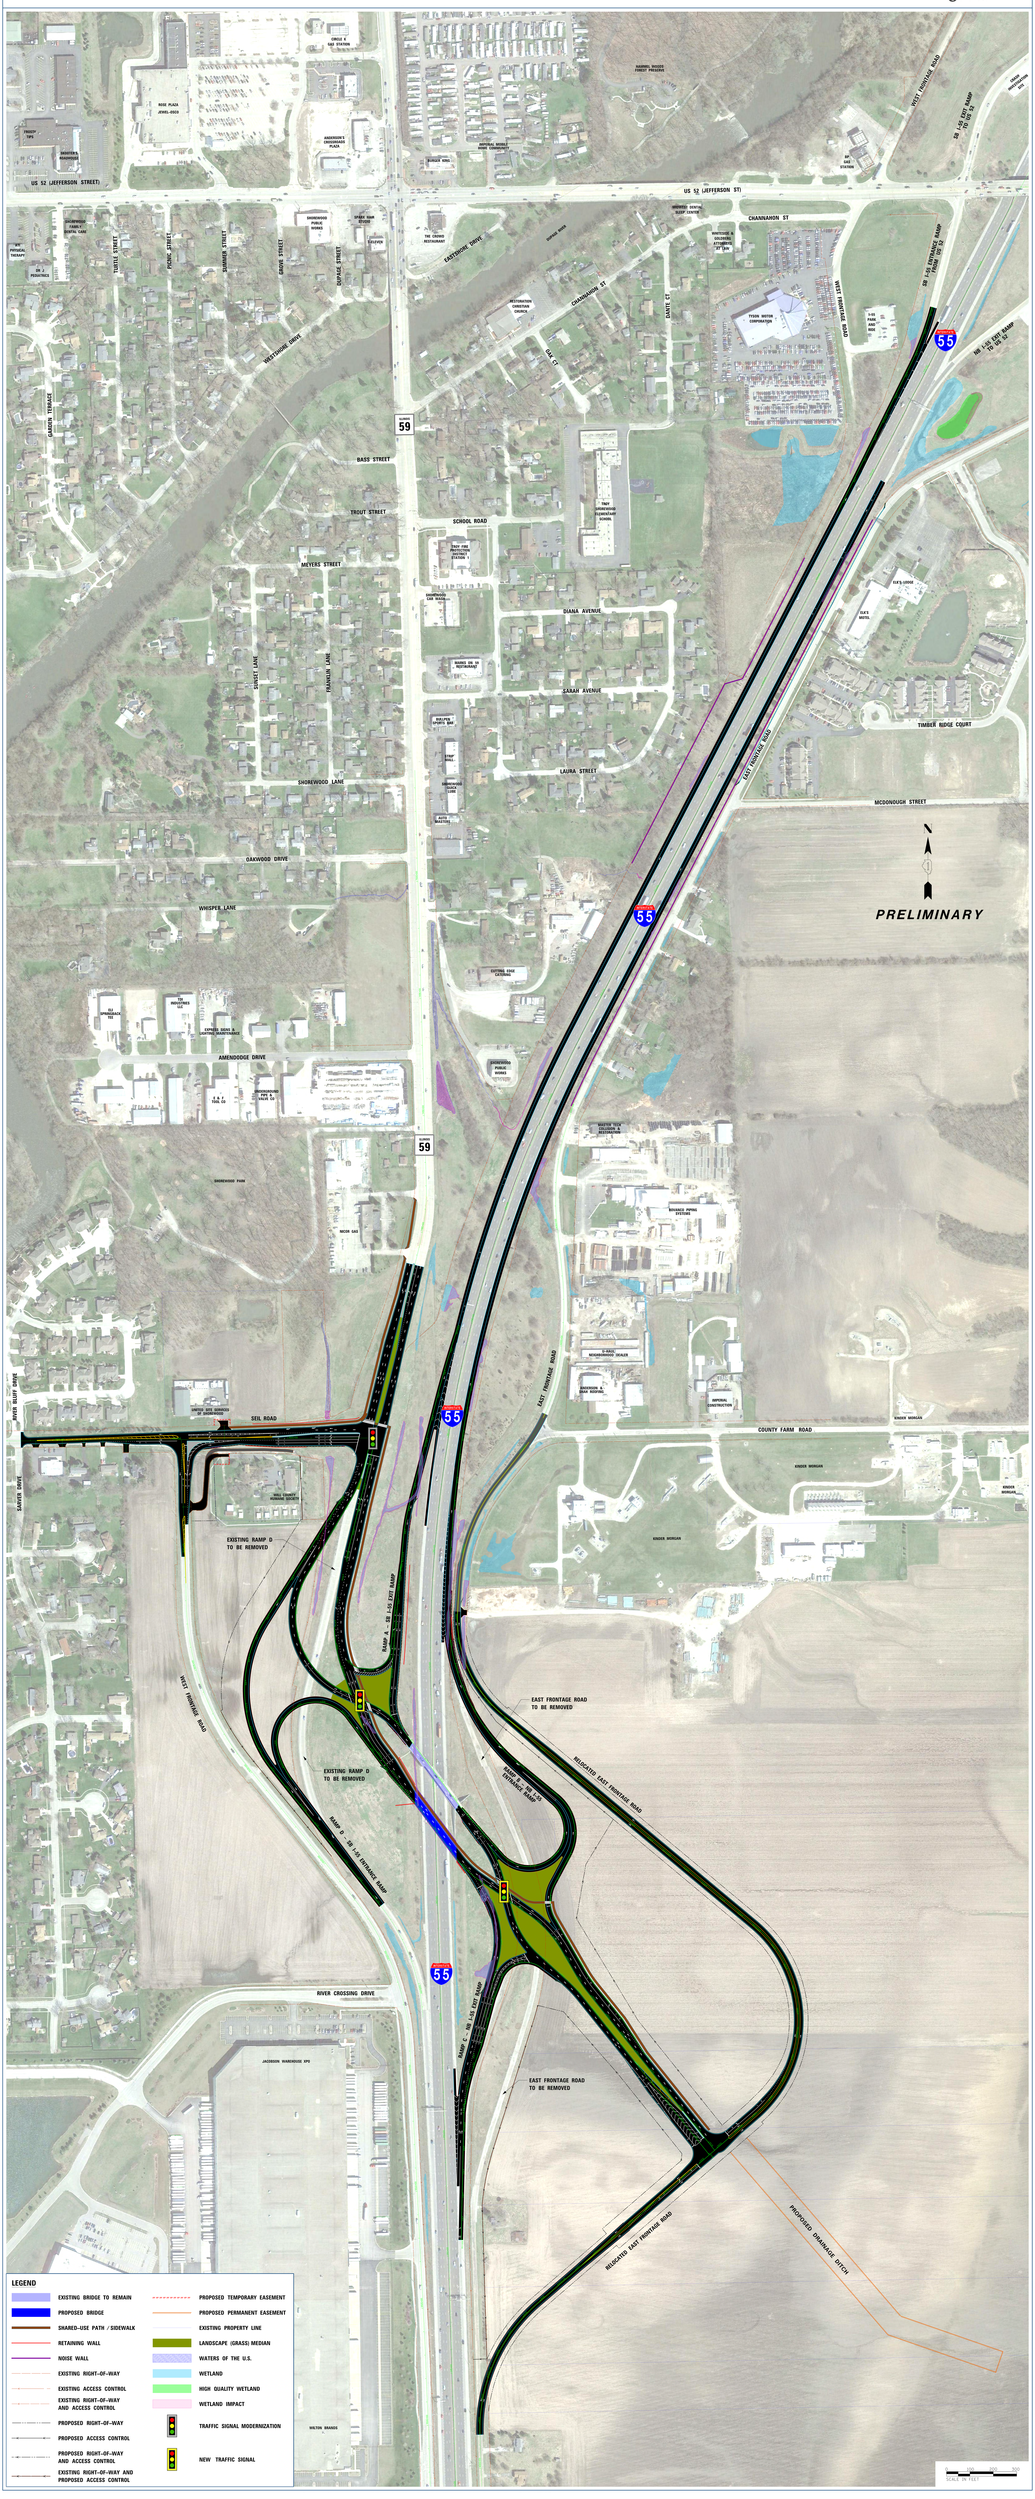
JOLIET